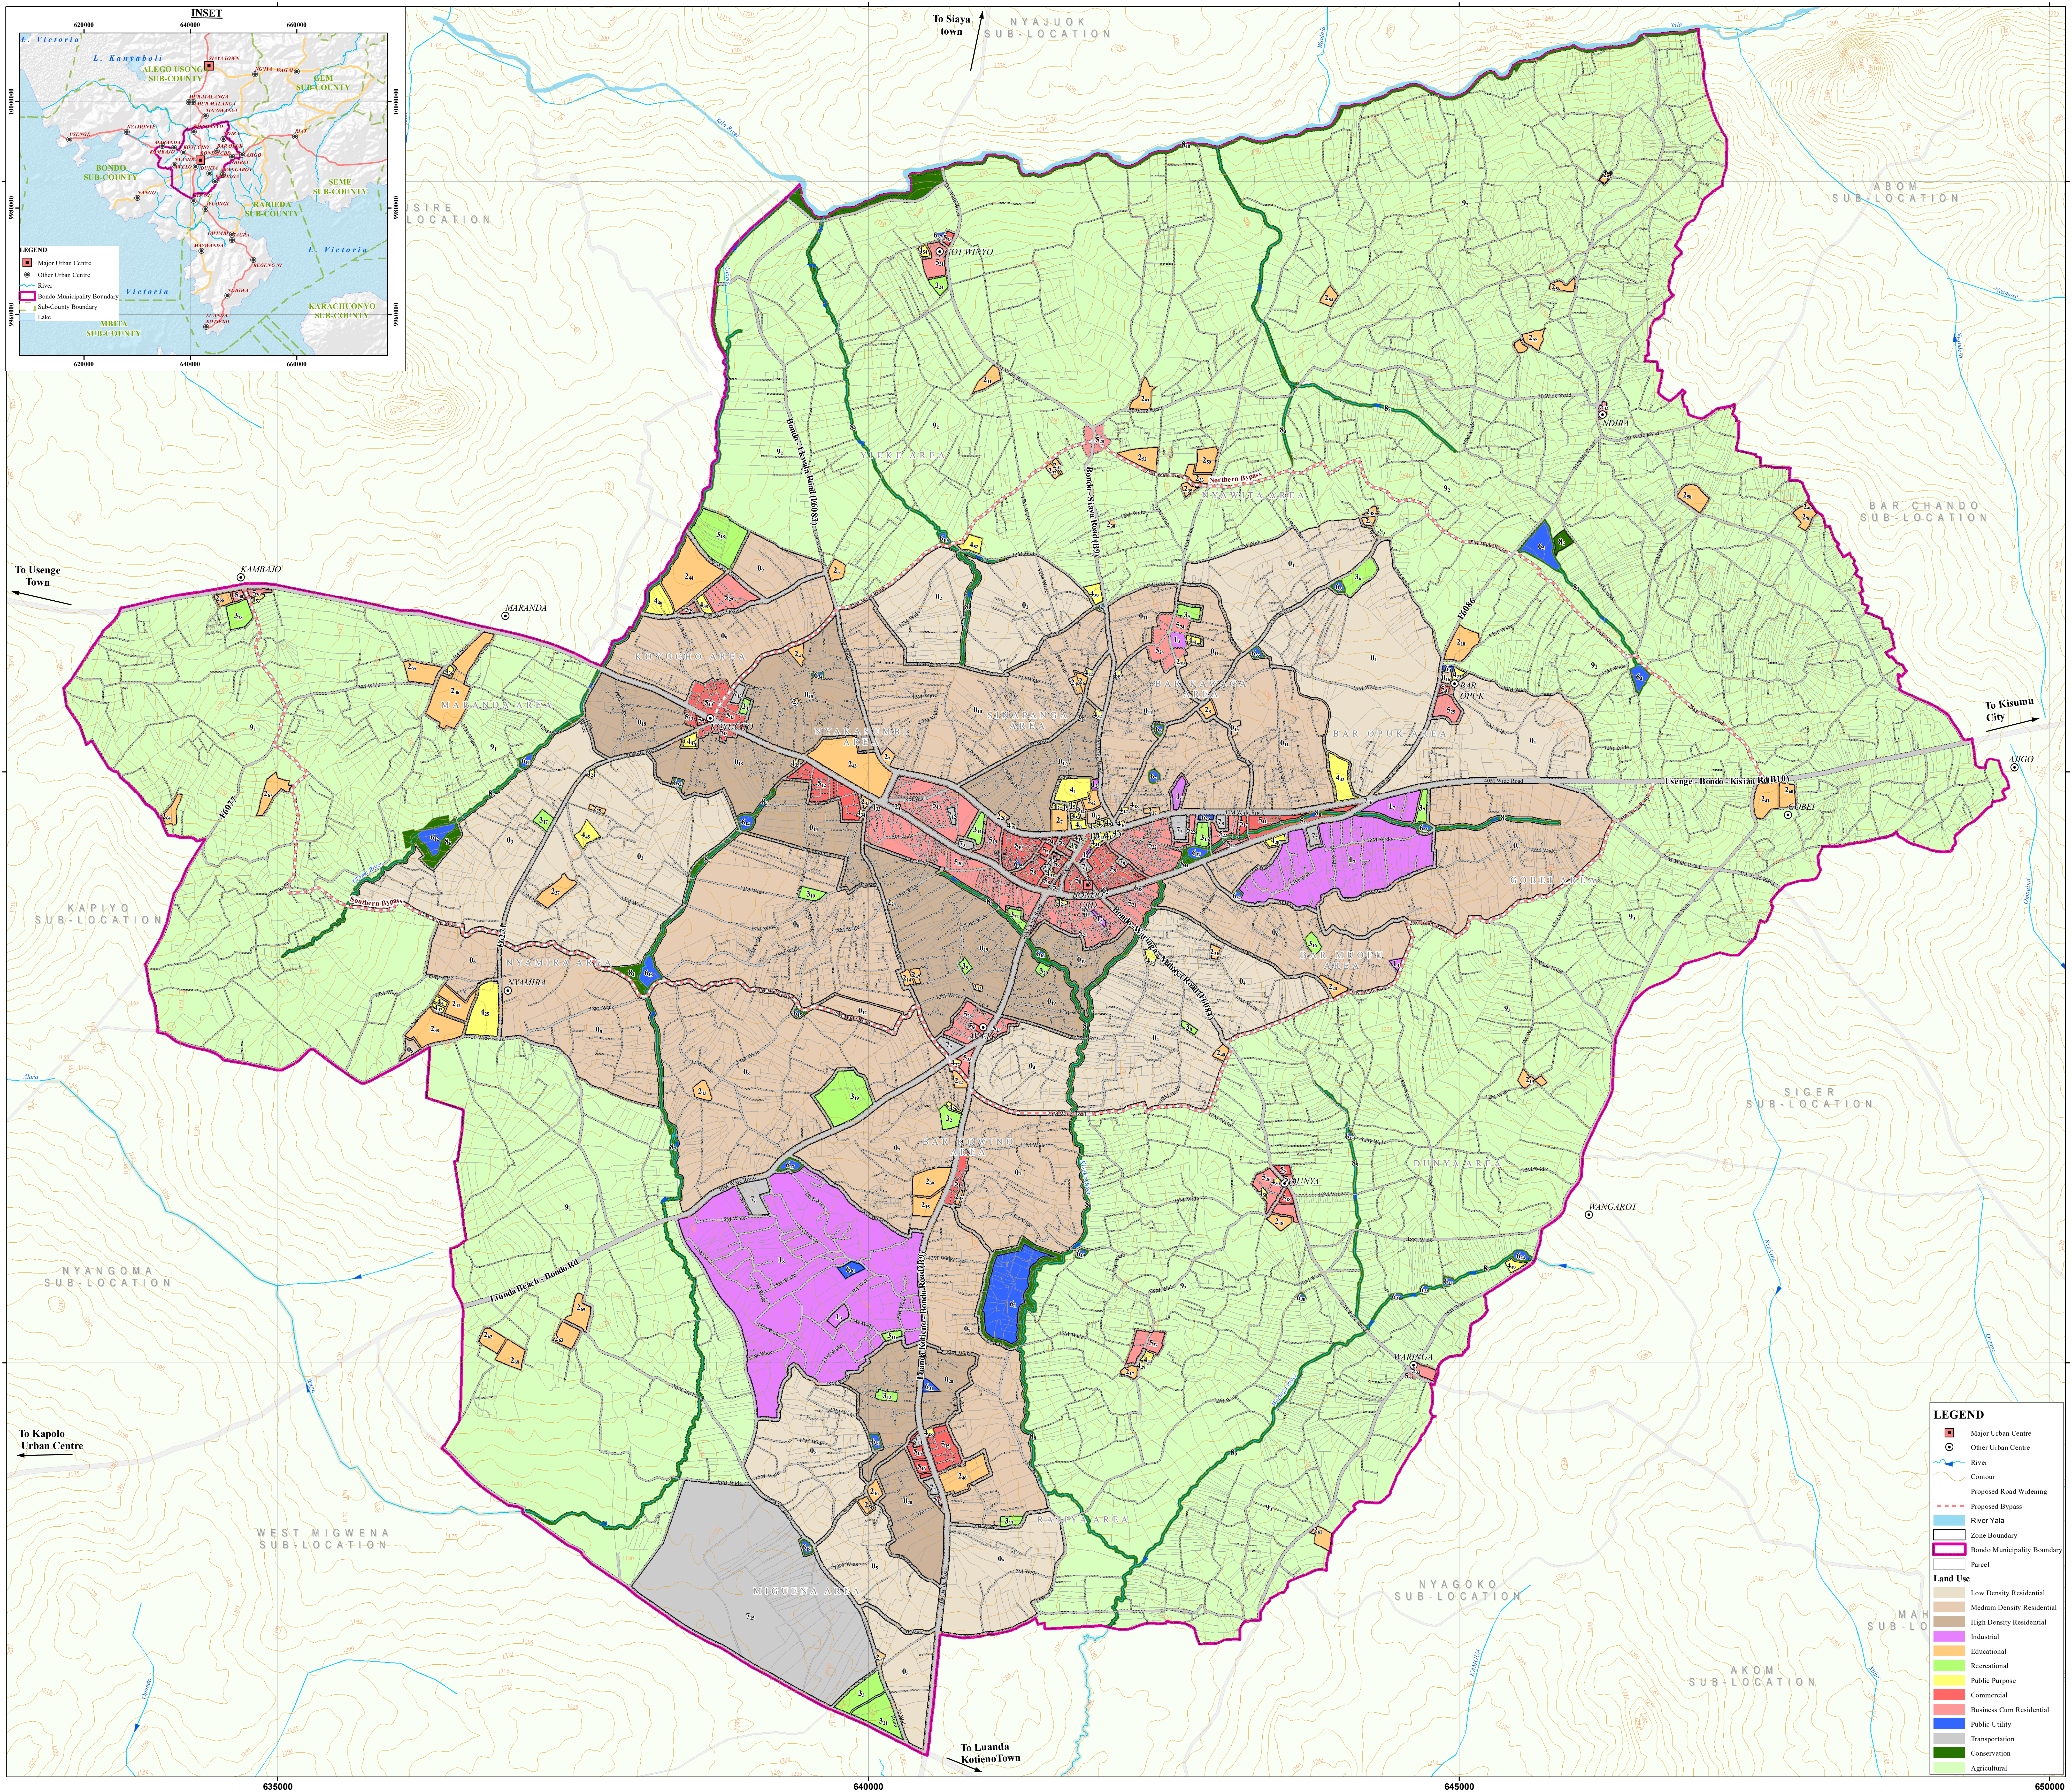

Coordinate System: Arc_1960_UTM_Zone_36S
Projection: Transverse Mercator
Datum: Arc 1960
Units: Meter

# BONDO MUNICIPALITY LOCAL PHYSICAL AND LAND USE DEVELOPMENT PLAN (2024-2034)

## LAND USE PROPOSALS

| LAND USE NUMBER | LAND USE NAME | AREA IN HETARES |
|---|---|---|
| | **0 - RESIDENTIAL** | **3,450.67** |
| $0_{1-5}$ | PROPOSED LOW-DENSITY RESIDENTIAL | 1278.56 |
| $0_{6-11}$ | PROPOSED MEDIUM-DENSITY RESIDENTIAL (MDR) | 1,667.43 |
| $0_{12}$ | PROPOSED AFFORDABLE HOUSING SITE (MDR) | 9.67 |
| $0_{13}$ | EXISTING DCC & MAGISTRATE RESIDENCE (MDR) | 1.98 |
| $0_{14}$ | EXISTING CIVIL SERVANTS & POLICE HOUSING (MDR) | 1.18 |
| $0_{15}$ | PROPOSED SENIOR COUNTY & MUNICIPALITY OFFICIALS HOUSING | 1.09 |
| $0_{16}$ | PROPOSED AFFORDABLE HOUSING (MDR) | 0.98 |
| $0_{17-20}$ | PROPOSED HIGH-DENSITY RESIDENTIAL | 489.78 |
| | **1 - INDUSTRIAL** | **309.91** |
| $1_{1}$ | EXISTING JUA KALI PARK | 0.41 |
| $1_{2}$ | EXISTING NATIONAL CEREAL AND PRODUCE BOARD DEPOT | 0.59 |
| $1_{3}$ | EXISTING BONDO CONSTITUENCY INDUSTRIAL DEVELOPMENT CENTRE | 1.43 |
| $1_{4}$ | EXISTING SLAUGHTER HOUSE | 0.86 |
| $1_{5}$ | PROPOSED JUAKALI PARK | 0.80 |
| $1_{6}$ | PROPOSES JUA KALI SHEDS | 2.45 |
| $1_{7}$ | PROPOSED GO DOWNS/LOGISTICS ZONE | 79.66 |
| $1_{8}$ | PROPOSED INDUSTRIAL ZONE | 221.45 |
| $1_{9}$ | PROPOSED COUNTY HATCHERY | 2.26 |
| | **2 - EDUCATIONAL** | **214.47** |
| $2_{1}$ | EXISTING BONDO DAYSTAR ECDE CENTRE | 0.06 |
| $2_{2}$ | EXISTING NYAKASUMBI PRIMARY SCHOOL | 0.90 |
| $2_{3}$ | EXISTING ST. MATHEWS SIRONYO PRIMARY SCHOOL | 0.38 |
| $2_{4}$ | EXISTING GUNDA SIGOMRE PRIMARY SCHOOL | 1.86 |
| $2_{5}$ | EXISTING ULOMA PRIMARY SCHOOL | 2.24 |
| $2_{6}$ | EXISTING SINAPANGA PRIMARY SCHOOL | 1.16 |
| $2_{7}$ | EXISTING BONDO TOWNSHIP PRIMARY SCHOOL | 2.72 |
| $2_{8}$ | EXISTING BAR KOWAGA PRIMARY SCHOOL | 1.52 |
| $2_{9}$ | EXISTING OBEDI PRIMARY SCHOOL | 0.90 |
| $2_{10}$ | EXISTING BAR OPUK PRIMARY SCHOOL | 5.92 |
| $2_{11}$ | EXISTING YIEKE PRIMARY SCHOOL | 2.88 |
| $2_{12}$ | EXISTING NYAMIRA MIXED PRIMARY SCHOOL | 5.21 |
| $2_{13}$ | EXISTING DIER AORA PRIMARY SCHOOL | 2.25 |
| $2_{14}$ | EXISTING ATILILI PRIMARY SCHOOL | 1.24 |
| $2_{15}$ | EXISTING BAR KOWINO PRIMARY SCHOOL | 3.95 |
| $2_{16}$ | EXISTING OIKO PRIMARY SCHOOL | 1.85 |
| $2_{17}$ | EXISTING KIBUYE PRIMARY SCHOOL | 1.37 |
| $2_{18}$ | EXISTING DUNYA PRIMARY SCHOOL | 2.19 |
| $2_{19}$ | EXISTING SIAGE PRIMARY SCHOOL | 2.16 |
| $2_{20}$ | EXISTING BAR MUOFU PRIMARY SCHOOL | 2.40 |
| $2_{21}$ | EXISTING MEDULA ACADEMY | 0.98 |
| $2_{22}$ | EXISTING BONDO COMPLEX ACADEMY | 1.53 |
| $2_{23}$ | EXISTING WANGO PRIVATE SCHOOL | 0.62 |
| $2_{24}$ | EXISTING AMBROSE SHAMA SCHOOL | 0.14 |
| $2_{25}$ | EXISTING ST. ENOKA ZAITUNI ACADEMY | 0.80 |
| $2_{26}$ | EXISTING NEWLIGHT JUNIOR ACADEMY | 0.46 |
| $2_{27}$ | EXISTING ST. DAVIS ACADEMY | 0.51 |
| $2_{28}$ | EXISTING JOYLAND DAY-CARE ACADEMY | 0.12 |
| $2_{29}$ | EXISTING ST. ZILPER JUNIOUR ACADEMY | 0.46 |
| $2_{30}$ | EXISTING ROYAL GATE ACADEMY | 0.39 |
| $2_{31}$ | EXISTING READING LAND ACADEMY | 0.72 |
| $2_{32}$ | EXISTING JUNIOR SECONDARY SCHOOL | 0.98 |
| $2_{33}$ | EXISTING SCHOOL FOR THE BLIND | 2.26 |
| $2_{34}$ | EXISTING MIGWENA COMPLEX ACADEMY | 0.43 |
| $2_{35}$ | EXISTING SENIOR GEORGE SECONDARY SCHOOL | 1.18 |
| $2_{36}$ | EXISTING MARANDA HIGH SCHOOL | 17.40 |
| $2_{37}$ | EXISTING JARAMOGI OGINGA ODINGA SECONDARY SCHOOL | 4.76 |
| $2_{38}$ | EXISTING NYAMIRA GIRLS' SECONDARY SCHOOL | 10.16 |
| $2_{39}$ | EXISTING BAR KOWINO SECONDARY SCHOOL | 6.52 |
| $2_{40}$ | EXISTING ST. LWANGA BONDO TOWNSHIP SECONDARY SCHOOL | 1.49 |
| $2_{41}$ | EXISTING GOBEI SECONDARY SCHOOL | 5.69 |
| $2_{42}$ | EXISTING BONDO KMTC | 1.91 |
| $2_{43}$ | EXISTING JOOUST MAIN CAMPUS | 20.39 |
| $2_{44}$ | EXISTING JOOUST ENGINEERING CAMPUS- ACHIEGO | 17.14 |
| $2_{45}$ | EXISTING VITECH TRAINING INSTITUTE | 0.62 |
| $2_{46}$ | EXISTING RATIYA/BONDO TECHNICAL & VOCATIONAL COLLEGE | 8.25 |
| $2_{47}$ | PROPOSED EXTENSION OF ATILILI PRI. SCH | 1.02 |
| $2_{48}$ | PROPOSED EXTENSION OF OBEDI PRI. SCH | 0.76 |
| $2_{49}$ | PROPOSED EXTENSION OF SINAPANGA PRI. SCH | 0.58 |
| $2_{50}$ | PROPOSED EXTENSION OF SCHOOL FOR THE BLIND | 3.84 |
| $2_{51}$ | PROPOSED EXTENSION OF OIKO PRIMARY SCHOOL) | 1.31 |
| $2_{52}$ | PROPOSED SECONDARY SCHOOL (MIXED AND DAY) | 4.70 |
| $2_{53}$ | EXISTING NYAWITA PRIMARY SCHOOL | 3.44 |
| $2_{54}$ | EXISTING MANYONGE PRIMARY SCHOOL | 1.81 |
| $2_{55}$ | EXISTING SIREMBE PRIMARY SCHOOL | 3.47 |
| $2_{56}$ | EXISTING KEYO KODINDO PRIMARY SCHOOL | 1.89 |
| $2_{57}$ | EXISTING NGULU PRIMARY SCHOOL | 0.74 |
| $2_{58}$ | EXISTING LWALA PRIMARY SCHOOL | 4.18 |
| $2_{59}$ | EXISTING BAR CHANDO PRIMARY SCHOOL | 1.34 |
| $2_{60}$ | EXISTING GOBEI PRIMARY SCHOOL | 3.01 |
| $2_{61}$ | EXISTING MATANGWE PRIMARY SCHOOL | 2.71 |
| $2_{62}$ | EXISTING APOKO PRIMARY SCHOOL | 3.27 |
| $2_{63}$ | EXISTING MITIRO PRIMARY SCHOOL | 3.50 |
| $2_{64}$ | EXISTING NDHERE PRIMARY SCHOOL | 2.47 |
| $2_{65}$ | EXISTING MARANDA PRIMARY SCHOOL | 4.89 |
| $2_{66}$ | EXISTING KAMBAJO PRIMARY SCHOOL | 1.64 |
| $2_{67}$ | EXISTING UDIRA SECONDARY SCHOOL | 4.75 |
| $2_{68}$ | EXISTING APOKO SECONDARY SCHOOL | 4.35 |
| $2_{69}$ | EXISTING MITIRO SECONDARY SCHOOL | 4.15 |
| $2_{70}$ | EXISTING BAR CHANDO GIRLS SECONDARY SCHOOL | 1.58 |
| | **3 - RECREATIONAL** | **86.13** |
| $3_{1}$ | EXISTING OGINGA ODINGA RECREATIONAL PARK | 0.34 |
| $3_{2}$ | EXISTING PLAYGROUND | 2.98 |
| $3_{3}$ | EXISTING MIGUENA SPORTS COMPLEX | 7.11 |
| $3_{4}$ | PROPOSED RECREATIONAL PARK | 1.04 |
| $3_{5}$ | PROPOSED RECREATIONAL PARK | 2.19 |
| $3_{6}$ | PROPOSED RECREATIONAL PARK | 4.21 |
| $3_{7}$ | PROPOSED RECREATIONAL PARK | 2.36 |
| $3_{8}$ | PROPOSED RECREATIONAL PARK | 1.00 |
| $3_{9}$ | PROPOSED RECREATIONAL PARK | 1.12 |
| $3_{10}$ | PROPOSED RECREATIONAL PARK | 2.16 |
| $3_{11}$ | PROPOSED RECREATIONAL PARK | 1.23 |
| $3_{12}$ | PROPOSED RECREATIONAL PARK | 1.71 |
| $3_{13}$ | PROPOSED RECREATIONAL PARK | 1.68 |
| $3_{14}$ | PROPOSED RECREATIONAL PARK | 2.46 |
| $3_{15}$ | PROPOSED RECREATIONAL PARK | 2.45 |
| $3_{16}$ | PROPOSED PLAYGROUND | 1.91 |
| $3_{17}$ | PROPOSED PLAYGROUND | 2.06 |
| $3_{18}$ | PROPOSED UNIVERSITY PARK & BOTANIC GARDEN | 15.20 |
| $3_{19}$ | PROPOSED STADIUM | 15.24 |
| $3_{20}$ | PROPOSED PLAYGROUND | 1.15 |
| $3_{21}$ | PROPOSED EXTENSION OF MIGUENA SPORTS COMPLEX | 8.38 |
| $3_{22}$ | PROPOSED AMPHITHEATRE & SKATE PARK | 1.73 |
| $3_{23}$ | PROPOSED PLAYGROUND | 4.44 |
| $3_{24}$ | PROPOSED PLAYGROUND | 1.98 |
| | **4 - PUBLIC PURPOSE** | **57.94** |
| $4_{1}$ | EXISTING BONDO SUB-COUNTY HOSPITAL | 5.58 |
| $4_{2}$ | EXISTING SUB-COUNTY HOSPITAL (EXTENSION) | 0.47 |
| $4_{3}$ | EXISTING SOCIAL DEVELOPMENT OFFICE | 0.17 |
| $4_{4}$ | EXISTING NYODIMA DISPENSARY | 0.73 |
| $4_{5}$ | EXISTING KERRA BONDO SUB-REGIONAL OFFICE | 0.50 |
| $4_{6}$ | EXISTING BONDO POLICE STATION | 1.23 |
| $4_{7}$ | EXISTING SUB-COUNTY OFFICES | 0.26 |
| $4_{8}$ | EXISTING NATIONAL GOVERNMENT OFFICES | 0.45 |
| $4_{9}$ | EXISTING SUB-COUNTY OFFICES | 0.46 |
| $4_{10}$ | EXISTING NATIONAL INTELLIGENCE SERVICE (NIS) OFFICE | 0.15 |
| $4_{11}$ | EXISTING BONDO CDF OFFICE | 0.58 |

| LAND USE NUMBER | LAND USE NAME | AREA IN HETARES |
|---|---|---|
| $4_{12}$ | EXISTING BONDO LAW COURTS | 0.50 |
| $4_{13}$ | PROPOSED MUNICIPAL OFFICES | 0.54 |
| $4_{14}$ | EXISTING BONDO PROBATION OFFICE | 0.17 |
| $4_{15}$ | EXISTING BONDO POSTAL OFFICE | 0.06 |
| $4_{16}$ | EXISTING BONDO IEBC OFFICES | 0.09 |
| $4_{17}$ | EXISTING HAVEN HOSPITAL | 0.15 |
| $4_{18}$ | EXISTING IMPACT RESEARCH & DEVELOPMENT ORG OFFICES | 0.05 |
| $4_{19}$ | EXISTING SUB-COUNTY WATER DEPARTMENT & SIBO OFFICES | 0.08 |
| $4_{20}$ | EXISTING BONDO ARDHI HOUSE | 1.22 |
| $4_{21}$ | EXISTING ST. ANDREWS CATHOLIC CHURCH BONDO | 0.62 |
| $4_{22}$ | EXISTING SINAPANGA SDA CHURCH | 0.20 |
| $4_{23}$ | EXISTING NORTH SAKWA MCA'S OFFICE | 1.01 |
| $4_{24}$ | EXISTING WEST SAKWA MCA'S OFFICE | 0.53 |
| $4_{25}$ | EXISTING JARAMOGI OGINGA ODINGA MAUSOLEUM | 10.37 |
| $4_{26}$ | EXISTING YOUTH EMPOWERMENT | 0.69 |
| $4_{27}$ | EXISTING CHIEF'S OFFICE | 0.36 |
| $4_{28}$ | EXISTING KIBUYE DISPENSARY | 0.18 |
| $4_{29}$ | EXISTING KIBUYE CATHOLIC CHURCH | 0.22 |
| $4_{30}$ | EXISTING DUNYA SDA CHURCH | 0.12 |
| $4_{31}$ | EXISTING HOLY TRINITY CHURCH | 0.20 |
| $4_{32}$ | EXISTING SINAPANGA ALL SAINTS ACK CHURCH OFFICE | 0.37 |
| $4_{33}$ | EXISTING NYAKASUMBI LEGIO MARIA CHURCH | 0.04 |
| $4_{34}$ | EXISTING ST. ANN NYAKASUMBI ACK CHURCH | 0.11 |
| $4_{35}$ | EXISTING SACRED HEART UNIVERSITY CATHOLIC CHURCH | 0.14 |
| $4_{36}$ | EXISTING MARANDA ACK CHURCH | 0.65 |
| $4_{37}$ | EXISTING ST. PETER'S PARISH NYAMIRA ANGLICAN CHURCH | 0.67 |
| $4_{38}$ | PROPOSED RESOURCE CENTRE | 1.48 |
| $4_{39}$ | PROPOSED HEALTH CENTRE | 2.00 |
| $4_{40}$ | PROPOSED POLICE POST | 0.23 |
| $4_{41}$ | PROPOSED YOUTH EMPOWERMENT CENTRE | 0.90 |
| $4_{42}$ | PROPOSED HOME OF THE ELDERLY | 5.96 |
| $4_{43}$ | PROPOSED REHABILITATION CENTRE | 1.25 |
| $4_{44}$ | PROPOSED EXTENSION OF KIBUYE DISPENSARY | 0.75 |
| $4_{45}$ | PROPOSED MUSEUM & CULTURAL CENTRE | 2.96 |
| $4_{46}$ | PROPOSED INNOVATION HUB | 4.55 |
| $4_{47}$ | PROPOSED POLICE POST | 1.35 |
| $4_{48}$ | PROPOSED POLICE POST | 0.34 |
| $4_{49}$ | PROPOSED FISH MULTIPLICATION CENTRE | 1.38 |
| $4_{50}$ | PROPOSED YOUTH EMPOWERMENT CENTRE | 0.62 |
| $4_{51}$ | EXISTING OFFICE FOR PWD | 0.32 |
| $4_{52}$ | PROPOSED AGRICULTURE TRAINING CENTRE | 2.36 |
| $4_{53}$ | PROPOSED YOUTH EMPOWERMENT CENTRE - KAMBAJO | 0.70 |
| $4_{54}$ | PROPOSED YOUTH EMPOWERMENT CENTRE – GOT WINYO | 0.87 |
| | **5 - COMMERCIAL** | **218.98** |
| $5_{1}$ | EXISTING OBAMA MARKET | 0.49 |
| $5_{2}$ | EXISTING MIGINGO MARKET | 1.05 |
| $5_{3}$ | EXISTING LOWER MIGINGO MARKET | 0.24 |
| $5_{4}$ | EXISTING BAR OPUK MARKET | 0.69 |
| $5_{5}$ | EXISTING DUNYA MARKET | 1.03 |
| $5_{6}$ | EXISTING AWELO MARKET | 0.83 |
| $5_{7}$ | EXISTING KOYUCHO MARKET | 0.67 |
| $5_{7-8}$ | EXISTING COMMERCIAL PLOTS | 11.18 |
| $5_{9-15}$ | PROPOSED COMMERCIAL PLOTS | 54.68 |
| $5_{16}$ | PROPOSED MARKET | 1.38 |
| $5_{17}$ | PROPOSED INCUBATION HUB | 0.97 |
| $5_{18}$ | PROPOSED LIVESTOCK MARKET | 1.22 |
| $5_{19-33}$ | PROPOSED BUSINESS CUM RESIDENTIAL PLOTS | 143.69 |
| $5_{34}$ | EXISTING GOTWINYO MARKET | 0.86 |
| | | |
| | **6 - PUBLIC UTILITY** | **70.44** |
| $6_{1}$ | EXISTING SEWER TREATMENT POND | 38.70 |
| $6_{2}$ | EXISTING BONDO KPLC OFFICES | 0.04 |
| $6_{3}$ | EXISTING POWER SUB-STATION | 0.52 |
| $6_{4}$ | EXISTING MIRUKA WATER PAN | 1.83 |
| $6_{5}$ | EXISTING OCHOT WATER PAN | 5.70 |
| $6_{6}$ | EXISTING OPUDO WATER PAN | 0.48 |
| $6_{7}$ | EXISTING TING'A WATER PAN | 0.58 |
| $6_{8}$ | EXISTING WATER PAN | 0.37 |
| $6_{9}$ | EXISTING KAMWA GROUP WATER PAN | 0.12 |
| $6_{10}$ | EXISTING WATER PAN | 0.45 |
| $6_{11}$ | EXISTING WATER PAN | 0.70 |
| $6_{12}$ | EXISTING LWALA WATER PAN | 3.77 |
| $6_{13}$ | EXISTING WATER PAN | 2.49 |
| $6_{14}$ | EXISTING WATER PAN | 1.14 |
| $6_{15}$ | EXISTING WATER PAN | 0.22 |
| $6_{16}$ | EXISTING WATER PAN | 0.37 |
| $6_{17}$ | EXISTING WATER PAN | 0.96 |
| $6_{18}$ | EXISTING NYAHERA DAM | 0.56 |
| $6_{19}$ | EXISTING OLOYA WATER PAN | 0.33 |
| $6_{20}$ | EXISTING WATER PAN | 0.22 |
| $6_{21}$ | EXISTING WATER PAN | 0.28 |
| $6_{22}$ | EXISTING WATER PAN | 0.29 |
| $6_{23}$ | EXISTING WATER PAN | 0.38 |
| $6_{24}$ | EXISTING KANYAGAYA WATER PAN | 0.85 |
| $6_{25}$ | EXISTING DUNYA WATER PAN | 0.21 |
| $6_{26}$ | EXISTING WATER PAN | 0.43 |
| $6_{27}$ | EXISTING MIRUKA WATER PAN | 1.17 |
| $6_{28}$ | EXISTING RATENG' WATER POINT | 0.06 |
| $6_{29}$ | PROPOSED FIRE STATION | 0.68 |
| $6_{30}$ | PROPOSED POWER SUB-STATION | 2.12 |
| $6_{31}$ | PROPOSED FIRE SUB-STATION | 1.34 |
| $6_{32}$ | PROPOSED SOLID WASTE MANAGEMENT SITE | 0.12 |
| $6_{33}$ | PROPOSED SOLID WASTE MANAGEMENT SITE | 0.52 |
| $6_{34}$ | PROPOSED SOLID WASTE MANAGEMENT SITE | 0.80 |
| $6_{35}$ | PROPOSED SOLID WASTE MANAGEMENT SITE | 0.23 |
| $6_{36}$ | PROPOSED SOLID WASTE MANAGEMENT SITE | 1.07 |
| $6_{37}$ | PROPOSED SOLID WASTE MANAGEMENT SITE | 0.34 |
| | **7 - TRANSPORTAT** | **1220.92** |
| $7_{1}$ | EXISTING BONDO BUS TERMINUS | 0.39 |
| $7_{2}$ | PROPOSED BUS TERMINUS | 2.75 |
| $7_{3}$ | PROPOSED BUS TERMINUS | 1.10 |
| $7_{4}$ | PROPOSED BUS TERMINUS | 1.15 |
| $7_{5}$ | PROPOSED BUS TERMINUS | 2.49 |
| $7_{6}$ | PROPOSED TRAILER PARK | 5.89 |
| $7_{7}$ | PROPOSED LORRY AND TRAILER PARK | 1.89 |
| $7_{8}$ | PROPOSED PARKING SPACE | 1.04 |
| $7_{9}$ | PROPOSED PARKING SPACE | 0.27 |
| $7_{10}$ | PROPOSED PARKING SPACE | 0.32 |
| $7_{11}$ | PROPOSED PARKING SPACE | 0.37 |
| $7_{12}$ | PROPOSED PARKING SPACE | 0.98 |
| $7_{13}$ | PROPOSED PARKING SPACE | 1.49 |
| $7_{14}$ | PROPOSED PARKING SPACE | 0.37 |
| $7_{15}$ | PROPOSED AIRSTRIP | 215.06 |
| $7_{16}$ | ROAD RESERVE | 984.99 |
| | **8 - CONSERVATION** | **199.56** |
| $8_{1}$ | PROPOSED TREE NURSERY | 4.31 |
| $8_{2}$ | PROPOSED TREE NURSERY | 2.25 |
| $8_{3-10}$ | PROPOSED 30M RIPARIAN RESERVE | 192.64 |
| $8_{11}$ | PROPOSED SMART FARM | 2.36 |
| | | |
| | **9 - AGRICULTURAL** | **7038.37** |
| $9_{1-3}$ | AGRICULTURE | 7038.37 |
| | **TOTAL** | **12867.39** |

**CONSULTANT**

Sign.......................................Date..............................

Planner P. Mutuma Mbui(P.P.P No. 151)

RENAISSANCE PLANNING LTD
P.O BOX 2315-00200, Nairobi,
Tel: 0731-859-525 or 0727-275-123
Email: replanningltd@gmail.com
Website: www.renaissanceplanning.co.ke

**CERTIFICATE**

I certify that this plan has been prepared and published as per the County Governments Act, 2012(Amended 2020), Urban Areas & Cities Act, 2011 (Amended 2019), Physical and Land Use Planning Act, No.13, 2019 and Planning Standards & Guidelines.

Sign..........................................................Date..........................................................

Name:...

County Director in-charge of Physical and Land Use Planning.

**Notes/Amendments**

1.All the areas are approximate and subject to final ground survey
2. All zone areas exclude the road reserve areas.

**COUNTY GOVERNMENT OF SIAYA**

**Department of Lands, Housing, Urban Development and Physical Planning**

**BONDO MUNICIPALITY**

**LOCAL PHYSICAL AND LAND USE DEVELOPMENT PLAN**

N

Scale..................................1:20,000..................................

Date:..........................................................................................

DEPARTMENTAL REF. No.:..............................................................................

**CERTIFIED BY:**

Sign..........................................................Date..........................................................

Name:...

County Executive Commitee Member in-charge of Physical and Land Use Planning.

**APPROVAL:**

**COUNTY ASSEMBLY HANSARD No..............................**

**Date.......................................................................**

**Sign:...**

**Name:...**

**H.E GOVERNOR, SIAYA COUNTY**

APPROVED PLAN No:..........................................................................................